CONSULTATION AREA PLAN

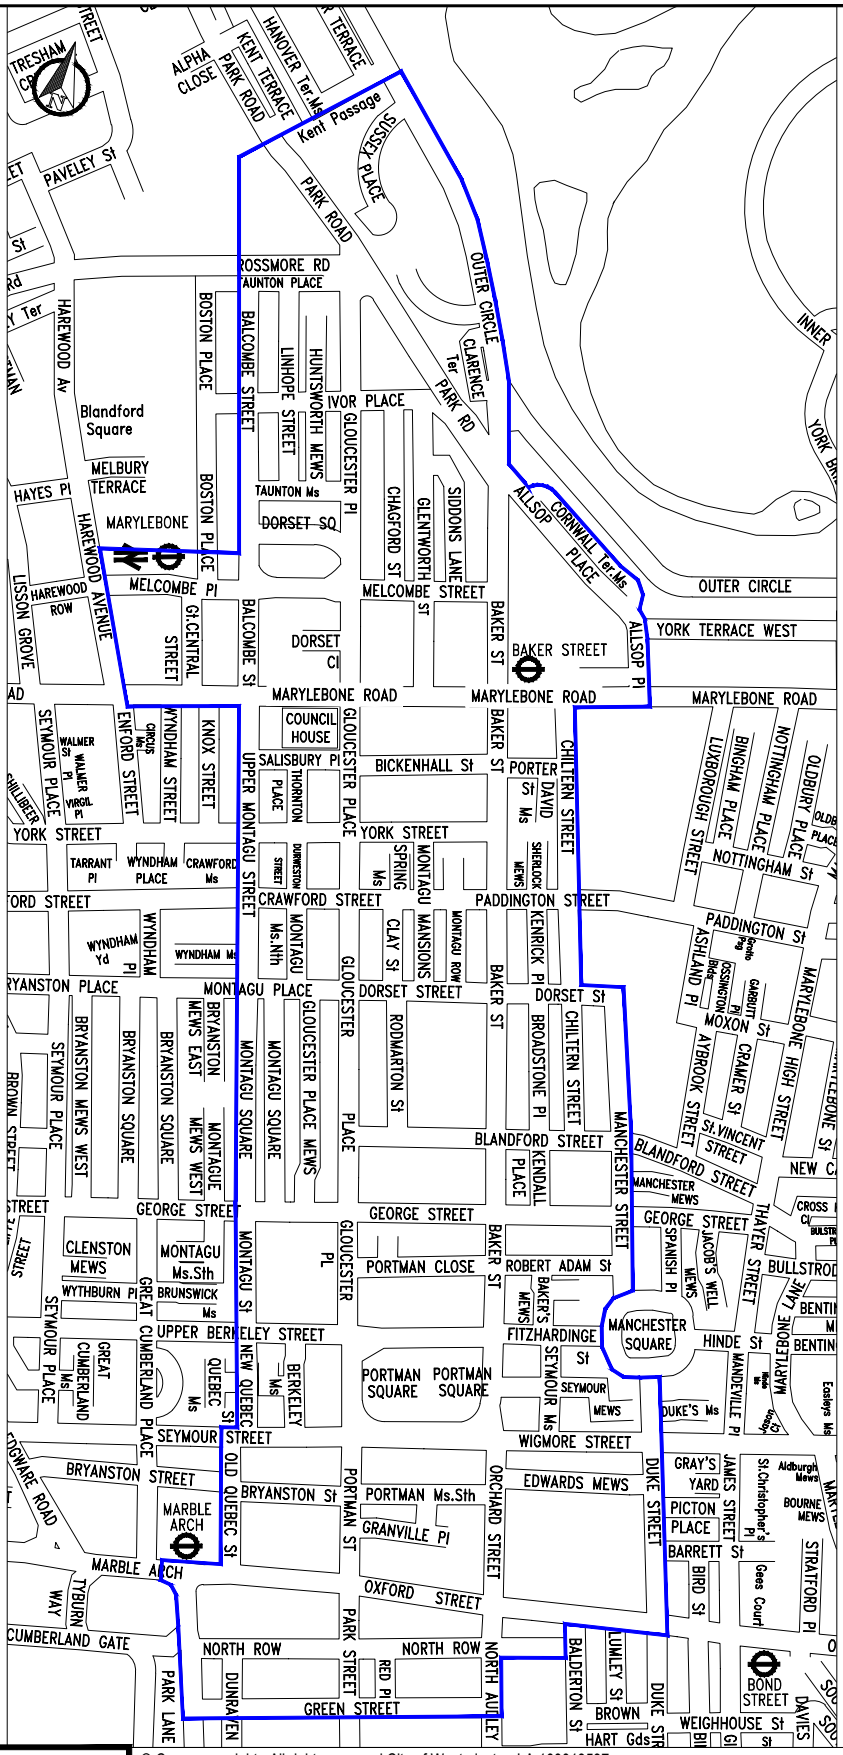

LIMITS OF CONSULTED AREA

© Crown copyright. All rights reserved City of Westminster LA 100019597

CONWAY

WSP | PARSONS BRINCKERHOFF

25 Mandela Way, London, SE1 5SZ
www.fmconway.co.uk www.wspgroup.com

CLIENT:

City of Westminster

DRAWING STATUS: CONSULTATION

PROJECT: BAKER STREET 2 WAY

TITLE: TRAFFIC ORDER CONSULTATION AREA PLAN

REV	DATE	BY	DESCRIPTION	CHK	APD
A	27/10/2016	JN	CONSULTATION ISSUE		

SCALE @ A4P	DATE	DESIGN/DRN	CHECKED	APPROVED	SHT
NTS	27/10/2016	JN	PF	CDS	A4P

JOB No. 70004404 | BRIEF/DSB No. BR 21394

DRAWING No: 70004404-C-TMO-CA | REV: A

T:\70004404 - Baker St 2 Way\E Models and Drawings\Highways\02-Initial Design\TRAFFIC ORDER\70004404-C-TMO-CA.dwg 28 Oct, 2016 - 4:53pm